A.F.E. No	Date Comp.	Description of Change
35789	3-1-46	Inst. Cedar Hedge Fiber on Mile 227.
35381	12-17-48	Change in main track, drainage, and track #108 Retire
35381	1-24-50	Acquiring a land from J.B. Pospeshil

PAR. No	GRANTOR	GRANTEE	INST.	DATE	RECORD	CUST. No.	REMARKS
3	Joseph B. Pospeshil	L.&N.	Condemn.	5-9-48		13588	Also grants "R" Parcels

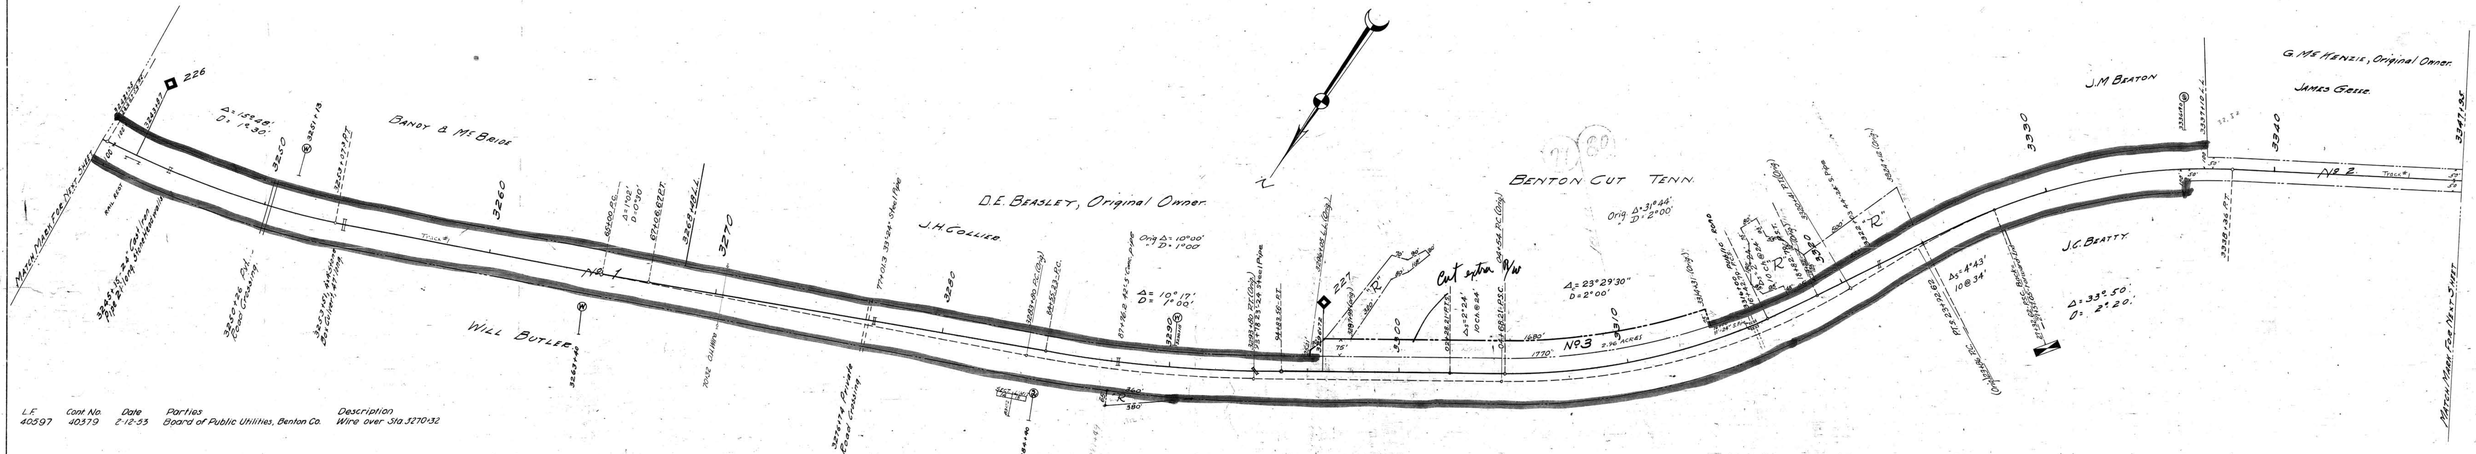

L.F.	Cont. No.	Date	Parties	Description
40597	40379	2-12-53	Board of Public Utilities, Benton Co.	Wire over Sta. 3270+32

Sheet 118 of 119 of Memphis Line from survey station 3242+35 to survey station 3347+95

Valuation Engineer

RIGHT OF WAY AND TRACK MAP
LOUISVILLE AND NASHVILLE R. R. CO.
MEMPHIS LINE

STATION 3242+35 TO STATION 3347+95

SCALE 1 INCH = 200 FT.

OFFICE OF CHIEF ENGINEER
LOUISVILLE, KY.

03-004

V 25
32

25-32

BENTON COUNTY, TENN.

5-1