AFE	Date Completed	description of change
7815	4-30-1925	Conc. Walk on Cherry Street
10612	3-31-28	Curb " " " "
13365	11-30-29	" " " "
3727	4-9-29	Const of Bill Boxes from sta. 5206180 to 5231132
11068	9-8-28	Inst. of Flameway guard at Cherry St.
4892	12-3-24	Const. of 54' x 14' Conc. Culvert at Sta 5206187 to replace 2-15" C.I.P. 87' long.
31225	5-15-43	"One mile to water sta" to sign men.

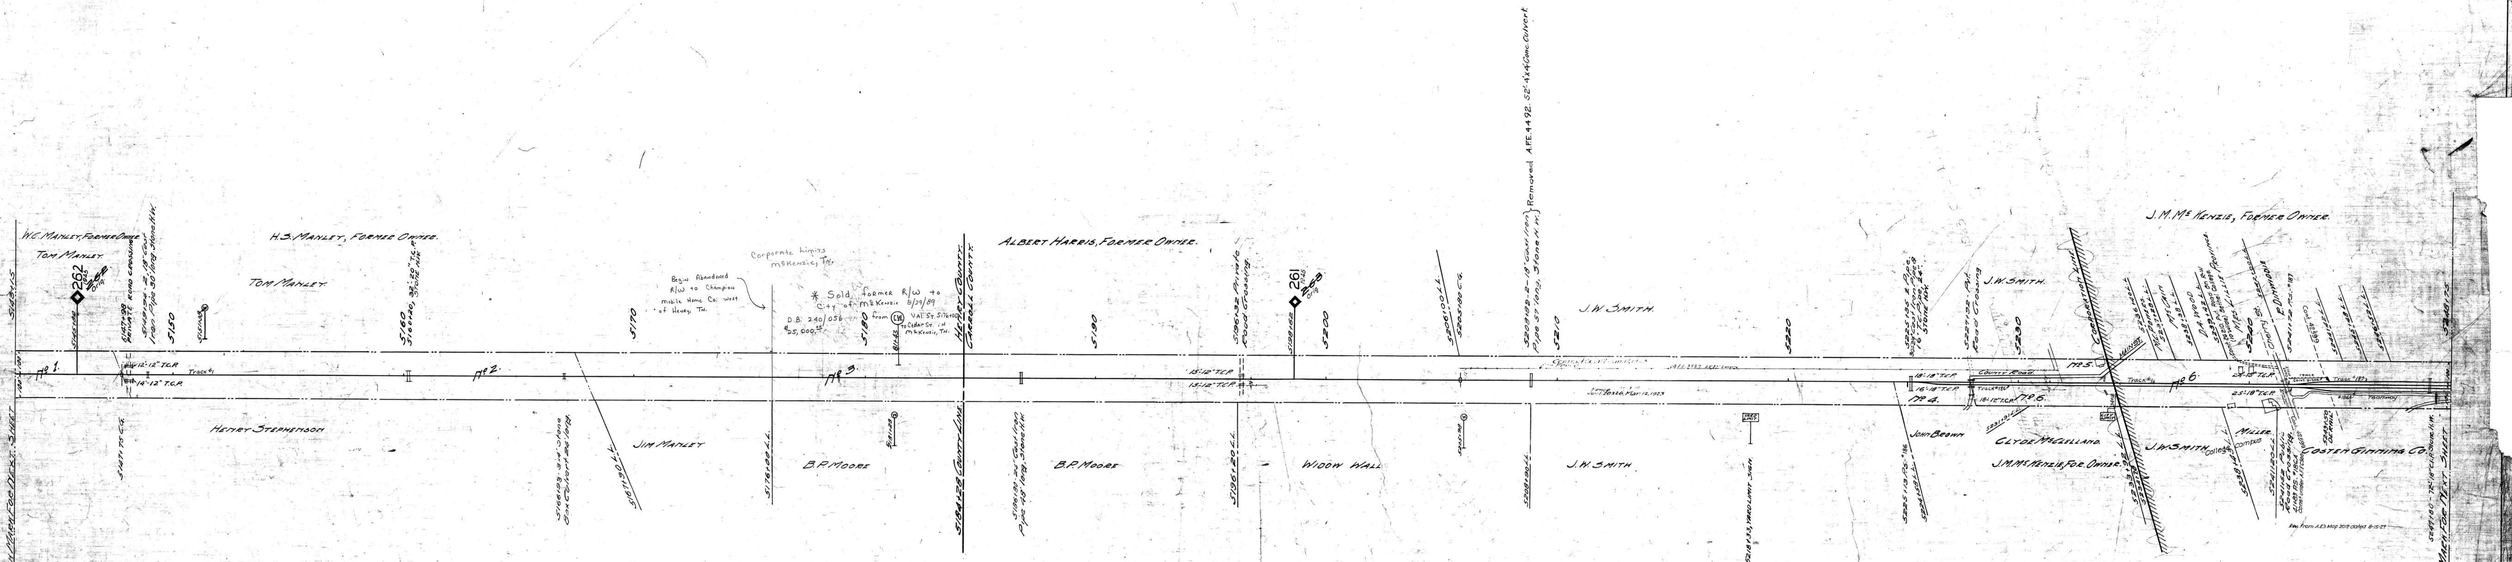

Fence on south side from sta. 5147176 to 5164155 owned by R.R. Company.
Fence on south side from sta. 5164155 to sta. 5205182 half interest owned by R.R.Co.
Fence on north side from sta. 5147176 to sta. 5198132 half interest owned by R.R.Co.
Fence on south side from sta. 5223176 to sta. 5231160, and 5241176 to 5248130.
Fence on north side from sta. 5196132 to sta. 5248+80, and 5223176 to 5233132.
Fence on south side from sta. 5205180 to sta. 5231162.
Const. fence on R. 54' over at 5243144 to 63' over of 5245181 Cont. 29877 11-23-37 W.R. Stobbe
Cont. 30614 - Const. of 5206187 to 5206187 - sta. 1453 to 1455
32676 Henry Carroll, Const. of fence, on S. Trk #1, Sta. 5182163 to 5180104
L.F. 43639 - 42599 Vest Tree Public Utilities Dist. - 6" pipe under sta. 5243+17 & 8" pipe under sta. 5241+29
42417 - 43488 4-25-57 Dept. of Hwys. & Public Works State of Tenn. overhead bridge for Hwy. #22.

Sheet 119 of 119 of Memphis Line from survey station 5143+15 to survey station 5248+75

Valuation Engineer

RIGHT OF WAY AND TRACK MAP
LOUISVILLE AND NASHVILLE R. R. CO.
MEMPHIS LINE

STATION 5143+15 TO STATION 5248+75

SCALE 1 INCH = 200 FT.

OFFICE OF CHIEF ENGINEER
LOUISVILLE

040-019

25-80

4-4