A.F.E. No.	Date Compl.	Descr of Change
R1955	10-1-17	Purchase at Par No 4A & 4B
31257	2-8-26	Paving Depot - No 4A, 4B & 4C
15396	6-30-30	Const of Conc. Crk. Br. Sta 1776+47.
65938	10-7-37	Replacing Ring bell with Flashing lights.
16808	4-26-33	Track Alig Taking
35530	10-25-41	Rel of trk *41, & pav. to remain
36682	10-21-41	Rel of Stock Pen of 1M3110
304673	9-15-42	Dermis or Trk #30 replaced by '13' posts.
34934	10-3-45	KEG 72 x 120 WOOD RTR PLATFORM.
31420	8-6-43	Three position Train order sig. ret complete
33517	5-6-44	Spring Sw. at Sta. 09+14.3 Trk # 38
37840	2-13-51	Rel. Trks. 39 & 40 - Starlite Trk 38.
41198	5-15-51	Rel. Freight House scales
48440	8-6-53	Reconstruction of rip fence for G.O. Darden, Mile 210
40965	5-24-57	Depot, toilet & conc. plat. retired
51923	7-23-59	Retire Mail Crane, sta. 1726+89

NO	GRANTOR	GRANTEE	INSTRUMENT	DATE	RECORDED	CUST. NO	REMARKS
4							POSSESSION SINCE 1871
4A	Warren Lime & Stone Co.	L & N R.R.	Cont	8-4-17			A.F.E. R-1955
4B	Warren Lime & Stone Co.	L & N R.R.	Cont	8-4-17			A.F.E. R-1955

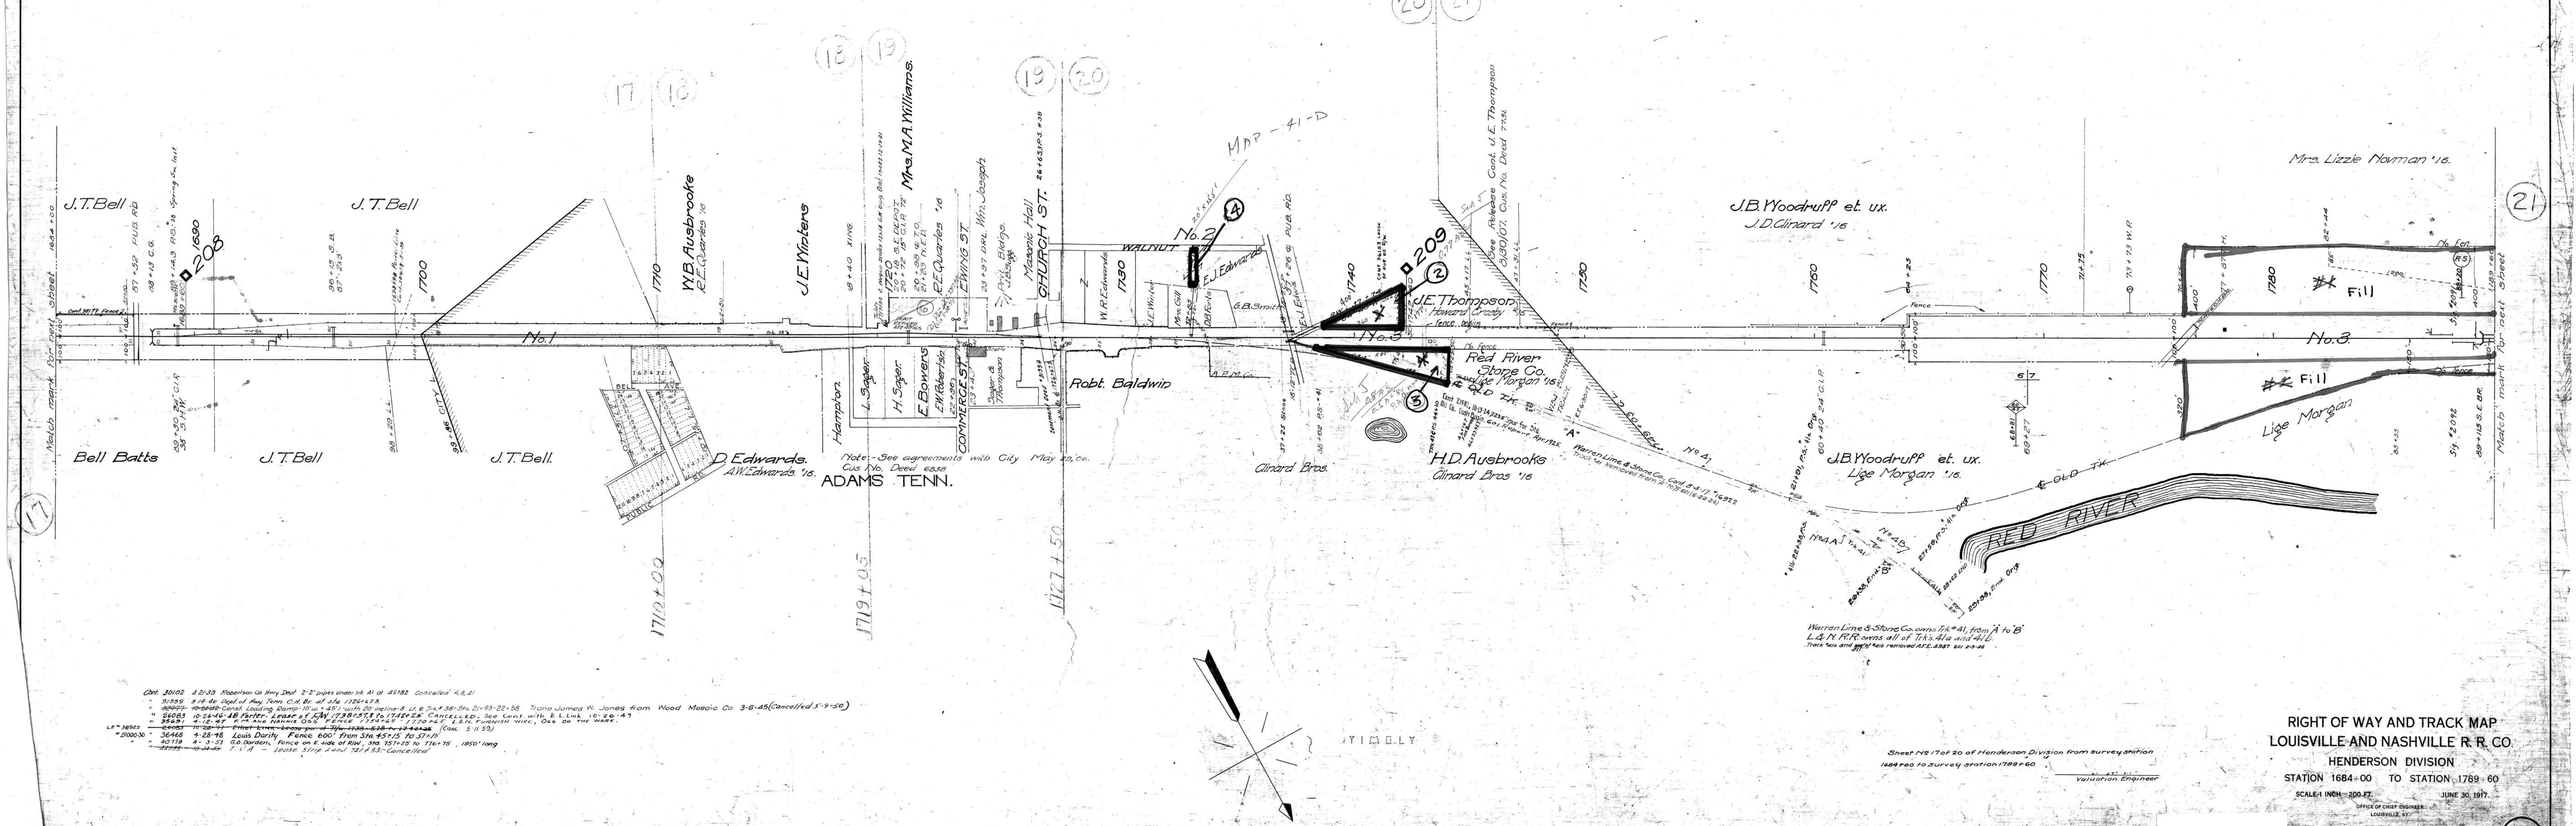

Note - See agreements with City May 20, 1916 Cus. No. Deed 6838

Cont. 32102 4-2-33 Robertson Co Hwy Dept 2-2" pipes under trk 41 of 40182 Cancelled 4.8.41
" 31233 3-14-26 Dept of Hwy Tenn. Cut Br. of Sta 1724+23.
" 60903 10-24-50 Const. Loading Ramp 10' w. x 487' with 28 pilings - L & T x 4.38-Sta. 21+93-22+58 Trans James R. Jones from Wood Mosaic Co 3-8-45 (Cancelled 5-9-50)
" 36083 12-24-42 J.B. Potter Lease of R.W. 17.38 x 55.5 to 17.42 x 24. Cancelled, See Lease with B. & L. Link. 10-20-43
" 35591 4-12-42 R.R. and Hennis Oil Fence 1177+45 1170+45 L.&N. Furnish wire, Oil do the work.
LR* 38993 ~~11-20-51 Filed Lease Strip Land 721+53 - Cancelled~~ (Can. 5/8/53)
* 2000030 36466 4-28-46 Louis Darity Fence 600' from Sta. 45+15 to 51+15
" 40118 4-3-53 G.O. Darden, Fence on E. side of Rlw. Sta. 751+15 to 756+75, 1850' long
" 41198 ~~10-24-53~~ 7-1-61 - Lease Strip Land 721+53 - Cancelled

RIGHT OF WAY AND TRACK MAP
LOUISVILLE AND NASHVILLE R. R. CO.
HENDERSON DIVISION

STATION 1684+00 TO STATION 1789+60

SCALE-1 INCH-200 FT. JUNE 30, 1917.

OFFICE OF CHIEF ENGINEER, LOUISVILLE, KY.

074-012

ADAMS & WP 20