A.F.E. No.	Date Comp.	Description of Change
10648	6-9-28	Const. of Fence Rt. side Sta. 1946+80 to 1966+44 Cont. 24082
	5-19-32	Moving Cattle Guard from Sta. 1940+91 to 1946+00 101.3 6-8-32
40837	12-6-51	Rebuild SE # 28.

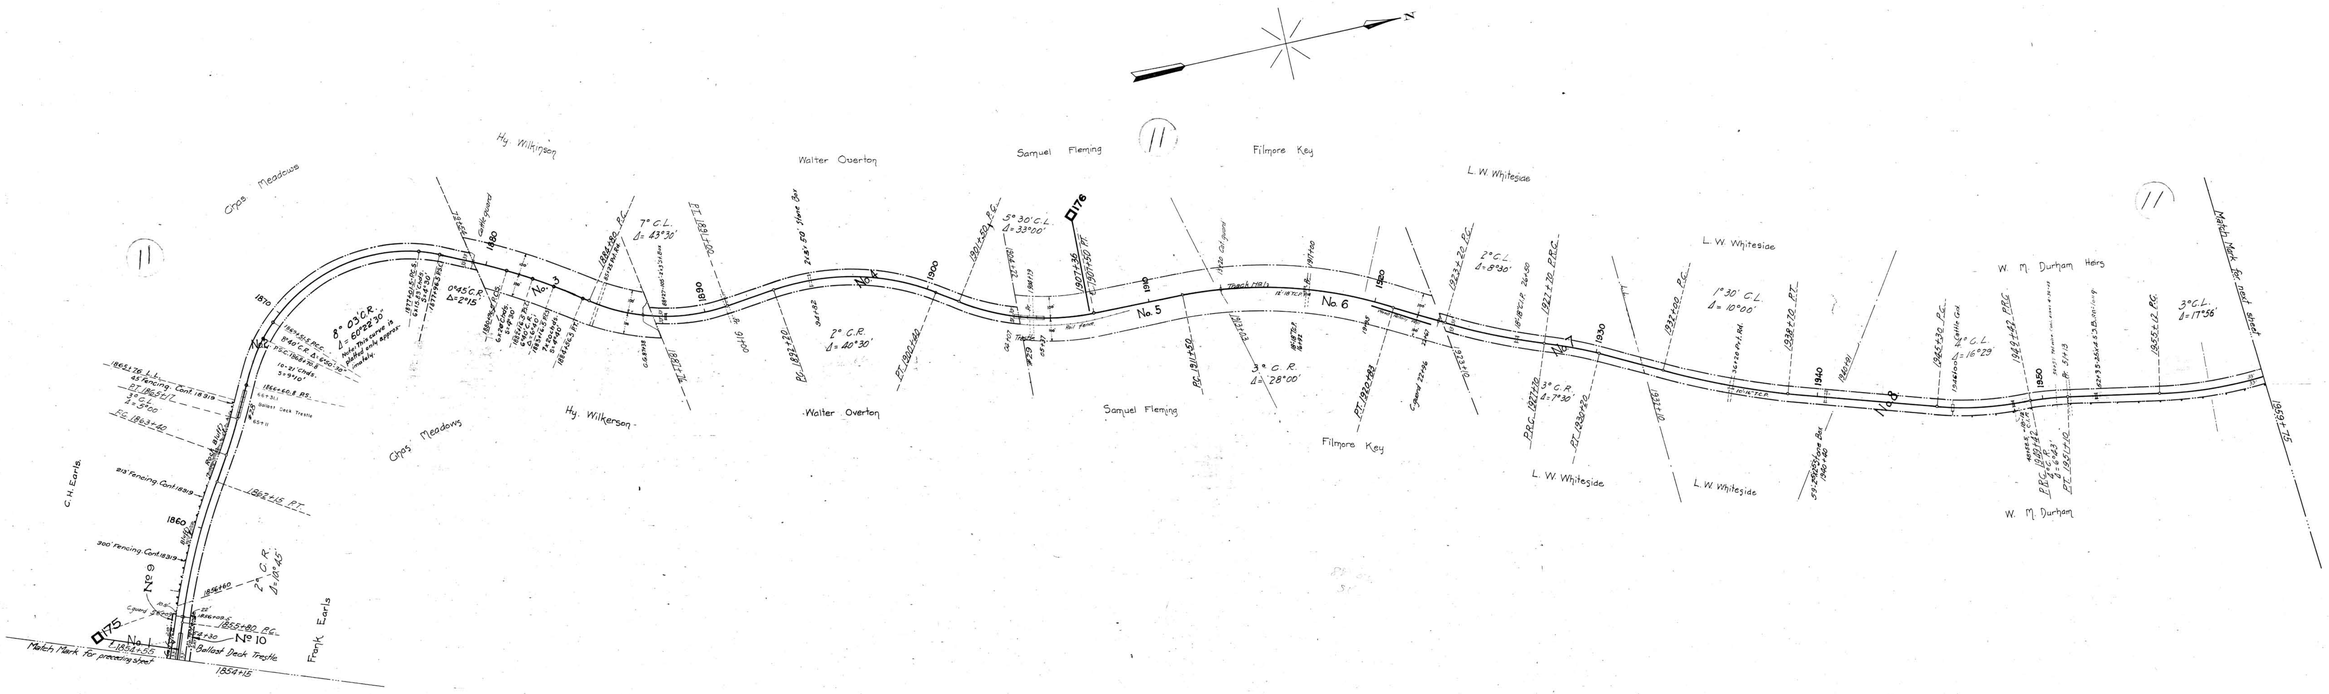

Sheet No. 9 of 13 of Scottsville Branch from survey station 1854+15 to survey station 1959+75

Valuation Engineer

RIGHT OF WAY AND TRACK MAP
LOUISVILLE AND NASHVILLE R. R. CO.
SCOTTSVILLE BRANCH

STATION 1854+15 TO STATION 1959+75

SCALE-1 INCH = 200 FT. JUNE 30, 1917.

OFFICE OF CHIEF ENGINEER
LOUISVILLE, KY.

083-009

V. 9.
9.

9-9.

SUMNER CO. ~ TENN.