No.	GRANTOR	GRANTEE	KIND OF DOCUMENT	DATE	RECORD	CONT. NO.	REMARKS
1			None				See Note 1
2	Hollywood Cemetery Co.	N.C.& St.L.Ry.	Quit Claim Deed	May 20,1905	Office of Secretary	1242	See Note 2
3	L.S.Fields	N.C.& St.L.Ry.	Deed	July 3,1874	DB XXX-452-July 9,1874	948	
4			None				See Note 1
5	Rice Coffey	N.& C.R.R.Co.	Deed	Nov.6,1899	DB 53-254-Dec.26,1850	941	
6	Martha D.Coffee	N.C.& St.L.Ry.	Deed	Nov.14,1899	DB 77T-80-Nov.15,1899	942	
7	G.A.Cortner	N.C.& St.L.Ry.	Deed	Dec.17,1904	DB 31-253-Dec.20,1904	930	
8	G.F.Arnold	N.C.& St.L.Ry.	Deed	Apr.12,1905	DB 11-447-May 1,1905	946	
9	W.H.Ellington	N.C.& St.L.Ry.	Deed	Apr.21,1905	DB 11-449-May 1,1905	949	
10			None				See Note 1

NOTE 1- Charter width obtained under decisions of Tennessee Courts.
NOTE 2- Railway claims charter width through cemetery. Cemetery Company relinquished their rights to the strip as shown.

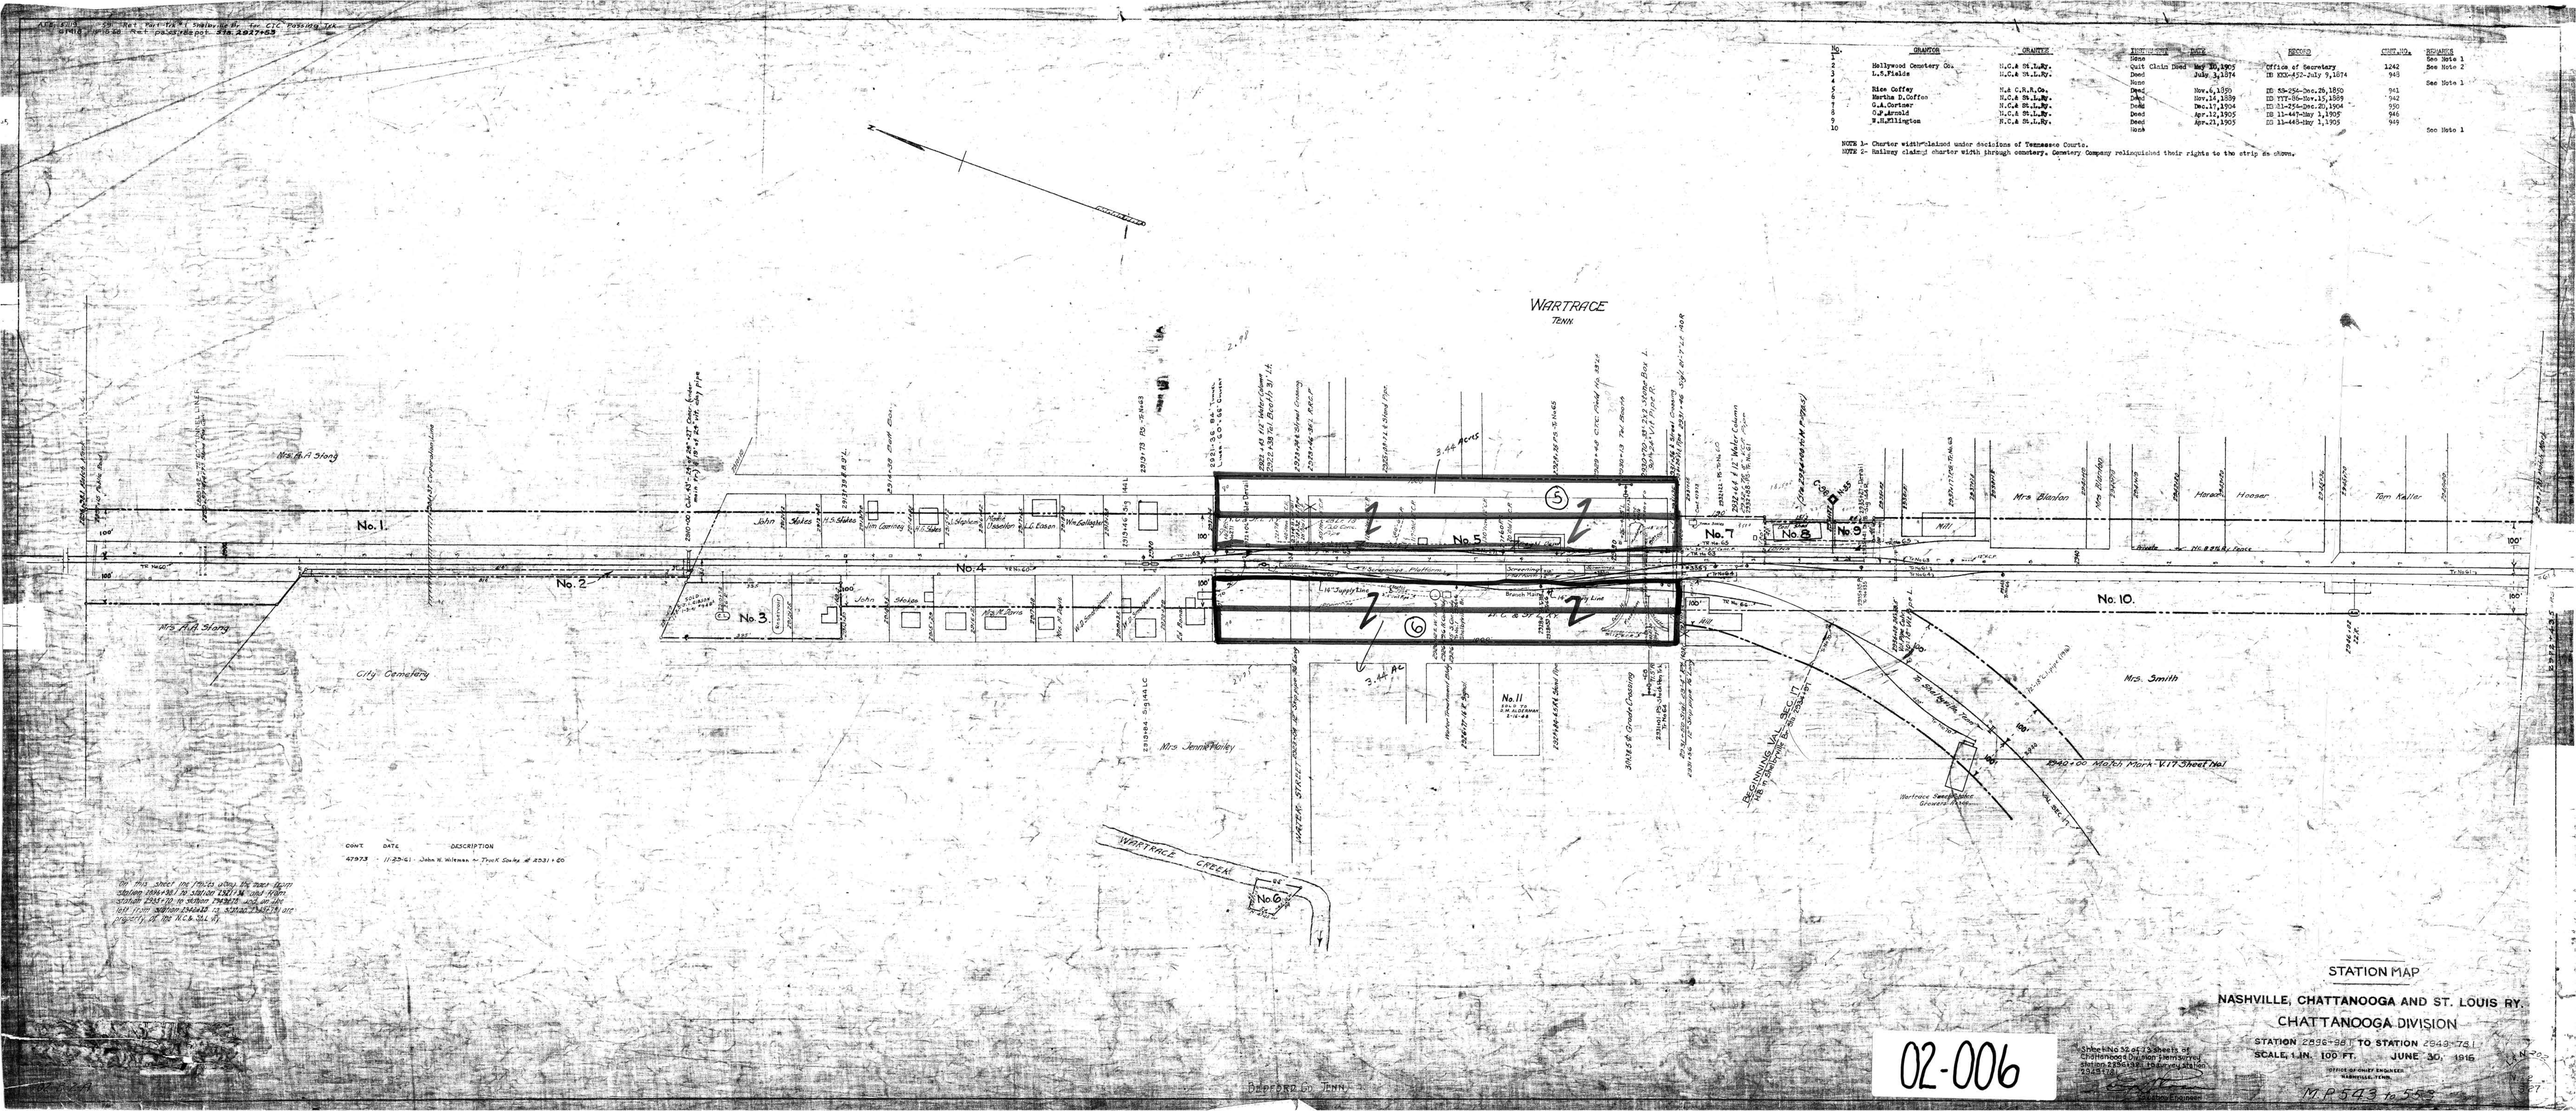

CONT.	DATE	DESCRIPTION
47973	11-23-41	John W. Wilemon to Tenn. Sales at 2331+00

(a) This sheet replaces only the main line station 2844+81 in station 2821+14 and main station 2844+70 in station 2843+74 and all the line from station 2844+81 to station 2843+74 are superseded by the R.C.& St.L.Ry.

STATION MAP

NASHVILLE, CHATTANOOGA AND ST. LOUIS RY.

CHATTANOOGA DIVISION

STATION 2836+38 TO STATION 2843+74

SCALE, 1 IN. 100 FT. JUNE 30, 1916

OFFICE OF CHIEF ENGINEER
NASHVILLE, TENN.

Supersedes 32 of 13 sheets of Chattanooga Div. Track Map serving station 2336+38 to station 2843+74 dated 12-31-39

Chief Engineer

02-006

MP 543 to 553