No.	GRANTOR	GRANTEE	INSTRUMENT	DATE	RECORD	CONT. NO.	REMARKS
1	J.B.Johnson	N.C.& St.L.Ry.	Deed	Sep 15,1890	RB D-464-Aug.23,1890	53	
2	Aaron Hughes and Jane Lamb	N.C.& St.L.Ry.	Deed	June 2,1890	RB D-455-Aug.23,1890	52	
3	Aaron Hughes	N.C.& St.L.Ry.	Deed	June 2,1890	RB D-330-Oct.13,1890	51	
4	James Clark	N.C.& St.L.Ry.	Deed	Mar 14,1890	RB D-414-Aug.23,1890	50	
5	James Clark	N.C.& St.L.Ry.	Deed	Nov.27,1890	RB D-73-Dec.9,1890	49	Depot Lot Pailo
6	A.D.Lamb et al	N.C.& St.L.Ry.	Deed	June 2,1890	RB D-457-Aug.23,1890	47	
7	A.D.Lamb et al	N.C.& St.L.Ry.	Deed	June 2,1890	RB D-468-Aug.23,1890	48	
8	J.J.Austin	N.C.& St.L.Ry.	Deed	June 18,1890	RB D-467-Aug.23,1890	47	Consolidated and Compromised
9	I.S.Greer	N.C.& St.L.Ry.	Deed	May 14,1890	RB D-470-Aug.23,1890	46	
10	Wm.Roberson	N.C.& St.L.Ry.	Verbal Lease				Pine line and water supply.Rent $1.00 per month.

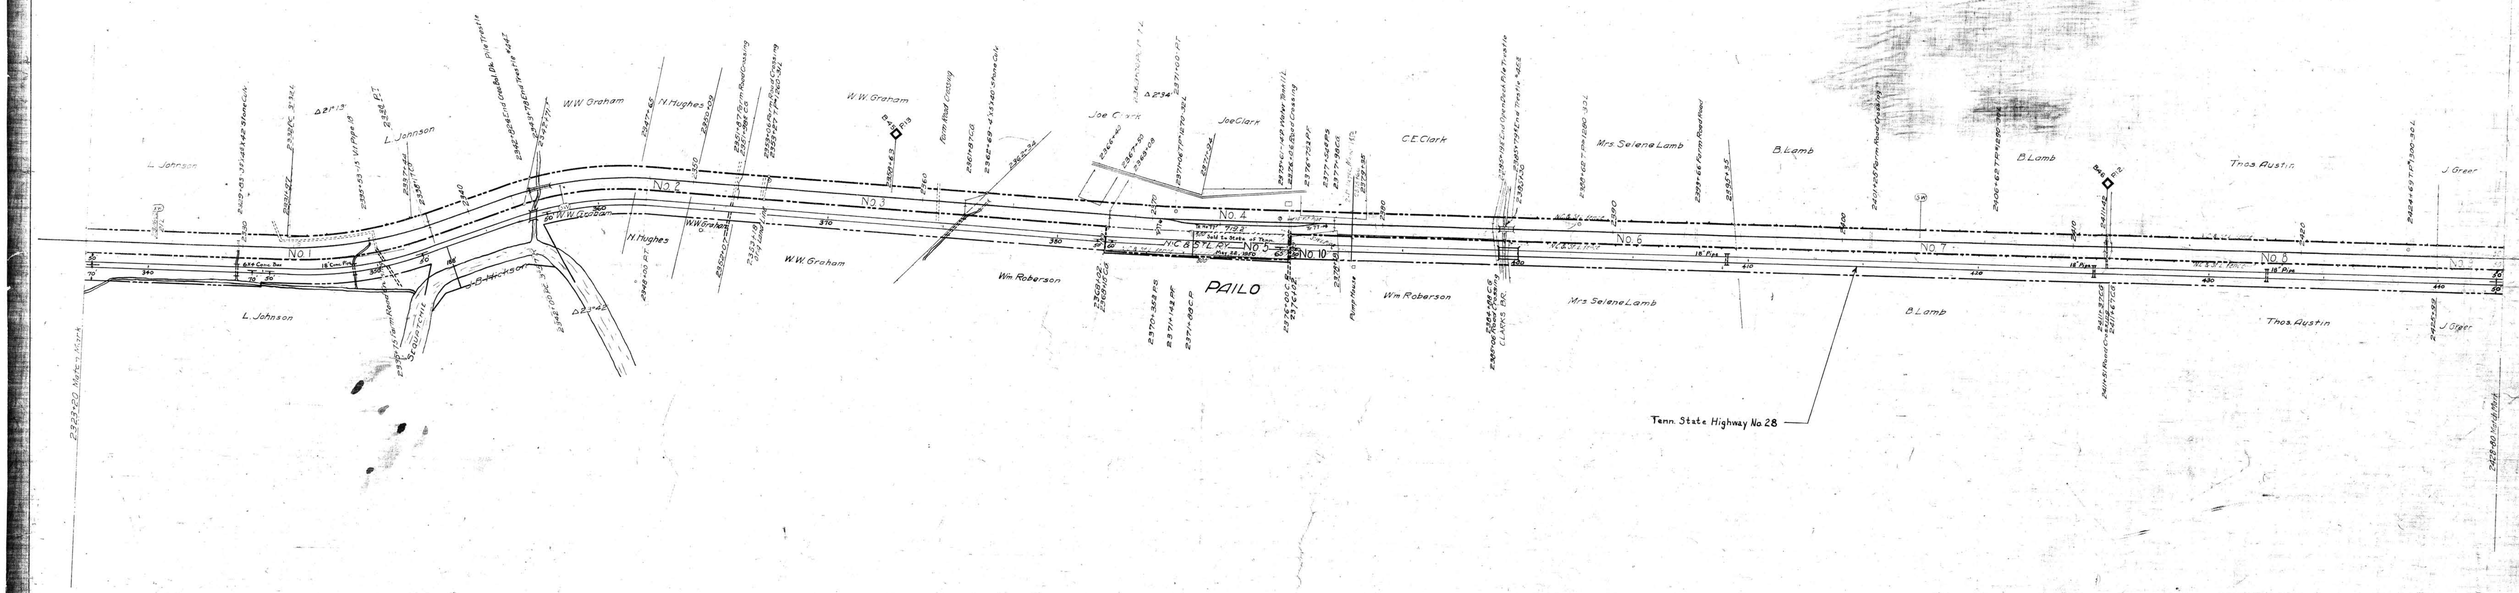

RIGHT-OF-WAY AND TRACK MAP

NASHVILLE CHATTANOOGA AND ST. LOUIS RY

SEQUATCHIE VALLEY BRANCH

STATION 2323+20 TO STATION 2428+80

SCALE, 1 IN.=200 FT. JUNE 30, 1919.

OFFICE OF CHIEF ENGINEER
NASHVILLE TENN.

Sheet No 24 of 31 sheets of Sequatchie Valley Branch from Survey station 2323+20 to survey station 2428+80

Chief Engineer

04-001

M.P. 443 to 463

BLEDSOE CO. TENN

PAILO

705-D-23