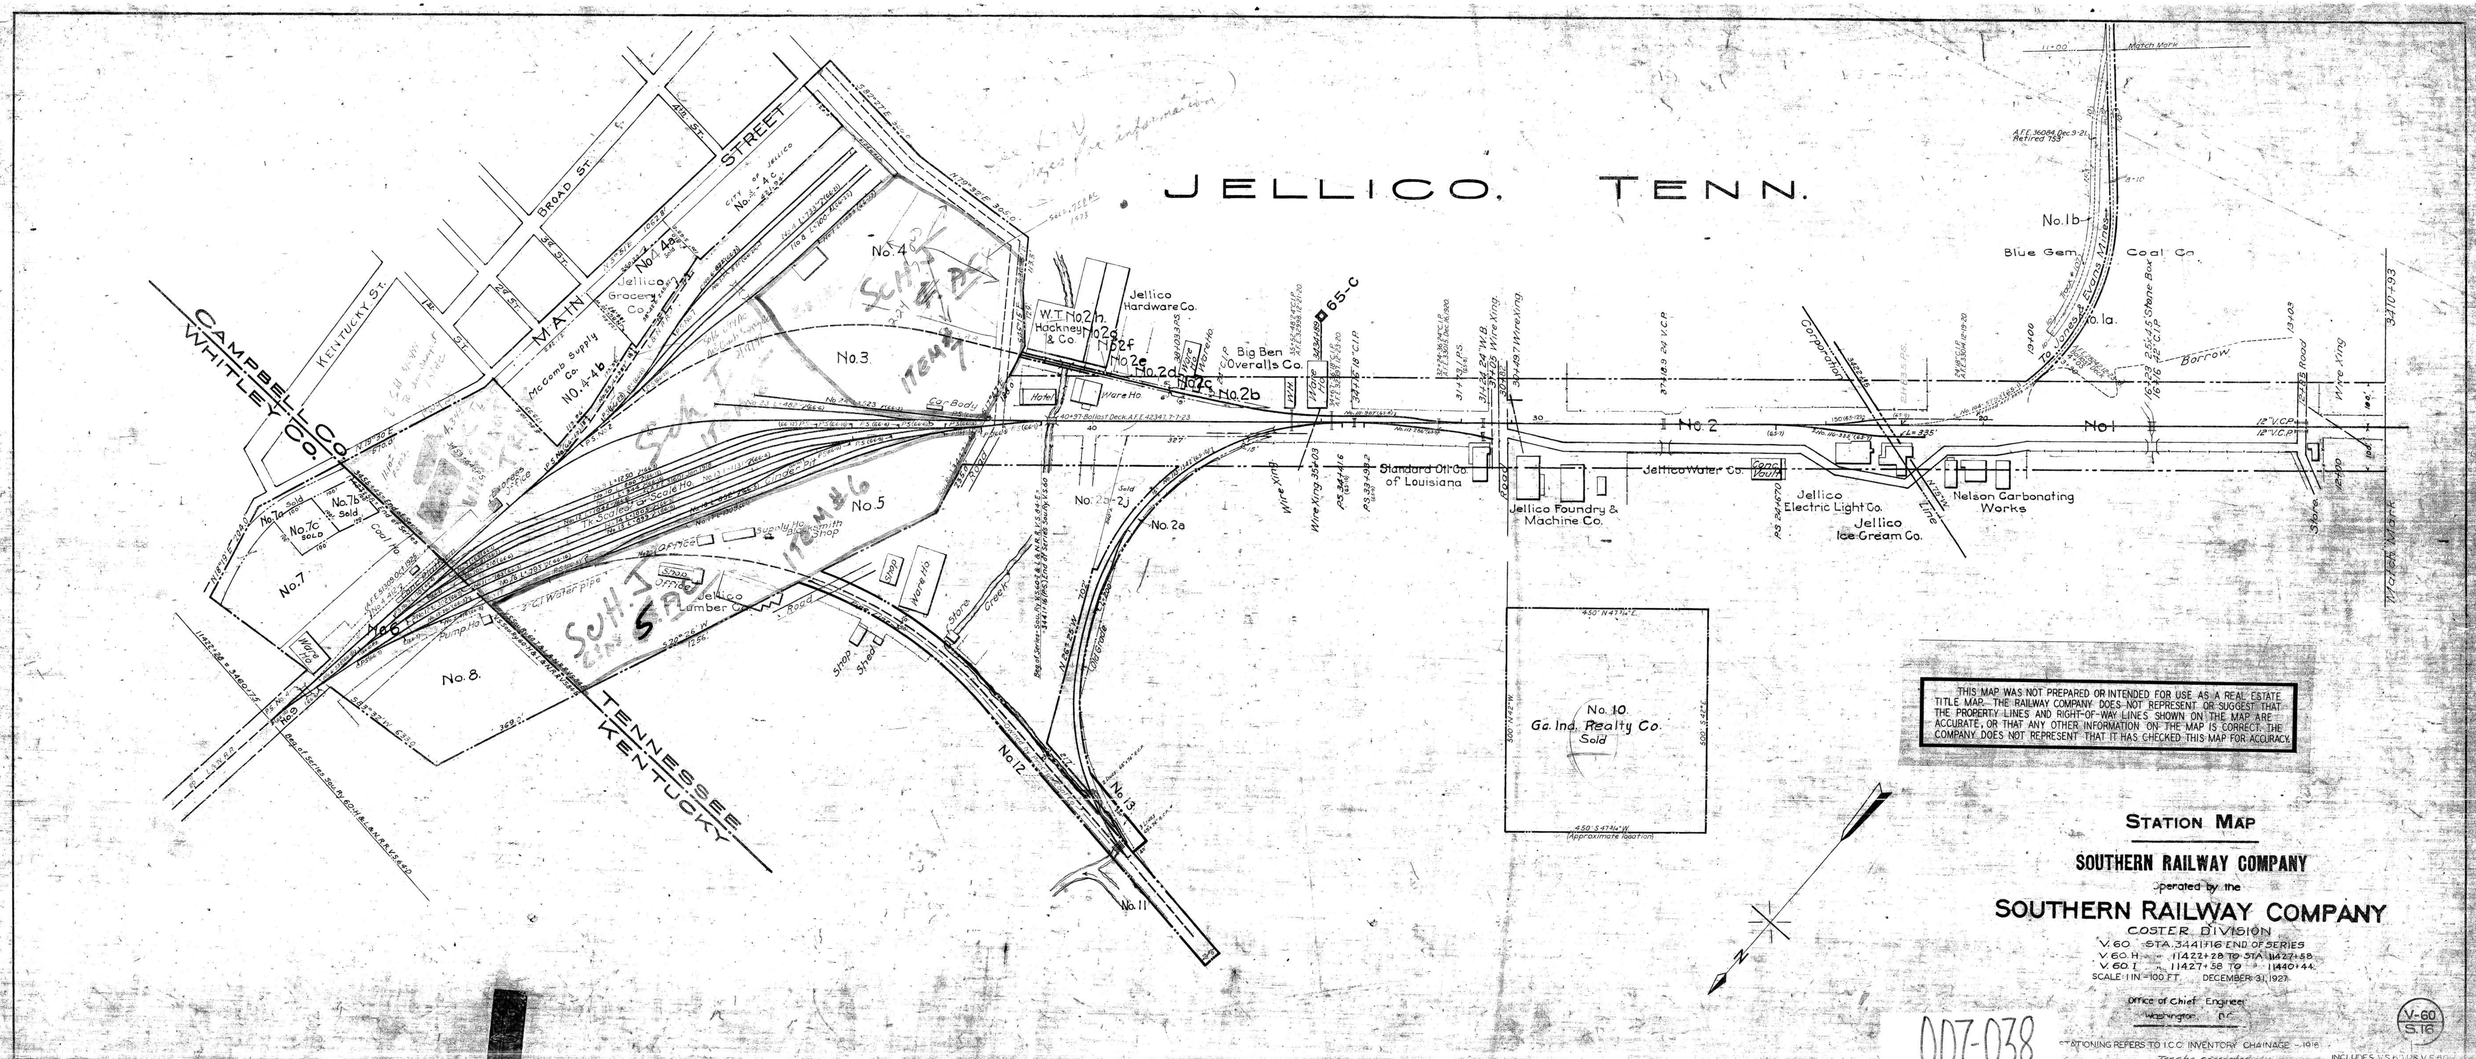
JELLICO, TENN.
CAMPBELL Co.
WHITLEY Co.
KENTUCKY St.
MAIN
STREET
BROAD St.
TENNESSEE
KENTUCKY
No.1
No.1b
No.1a
No.2
No.2a
No.2b
No.2c
No.2d
No.2e
No.2f
No.2g
No.2h
No.3
No.4
No.4a
No.4b
No.4c
No.5
No.6
No.7
No.7a
No.7b
No.7c
No.8
No.9
No.10
No.11
No.12
No.13
Blue Gem Coal Co.
Jellico Hardware Co.
W.T. Hackney & Co.
Big Ben Overalls Co.
Standard Oil Co. of Louisiana
Jellico Foundry & Machine Co.
Jellico Water Co.
Jellico Electric Light Co.
Jellico Ice Cream Co.
Nelson Carbonating Works
Jellico Lumber Co.
McCamb Supply Co.
Jellico Grocery Co.
Ga. Ind. Realty Co.
Sold
Match Mark
Borrow
Wire King
Wareho.
Hotel
Shop
Shed
Store
Creek
Road
Corporation
Line
Water Wks.
To Jones & Evans Mines
THIS MAP WAS NOT PREPARED OR INTENDED FOR USE AS A REAL ESTATE TITLE MAP. THE RAILWAY COMPANY DOES NOT REPRESENT OR SUGGEST THAT THE PROPERTY LINES AND RIGHT-OF-WAY LINES SHOWN ON THE MAP ARE ACCURATE, OR THAT ANY OTHER INFORMATION ON THE MAP IS CORRECT. THE COMPANY DOES NOT REPRESENT THAT IT HAS CHECKED THIS MAP FOR ACCURACY.
STATION MAP
SOUTHERN RAILWAY COMPANY
Operated by the
SOUTHERN RAILWAY COMPANY
COSTER DIVISION
V.60 STA. 3441+16 END OF SERIES
V.60 H. " 11422+28 TO STA. 11427+58
V.60 I. " 11427+58 TO " 11440+44
SCALE 1 IN = 100 FT. DECEMBER 31, 1927.
Office of Chief Engineer
Washington, D.C.
V-60
S.16
007-038
STATIONING REFERS TO I.C.C. INVENTORY CHAINAGE - 1918
Tracks corrected
INCLUDES V.S.60 1/8 & V.S.60