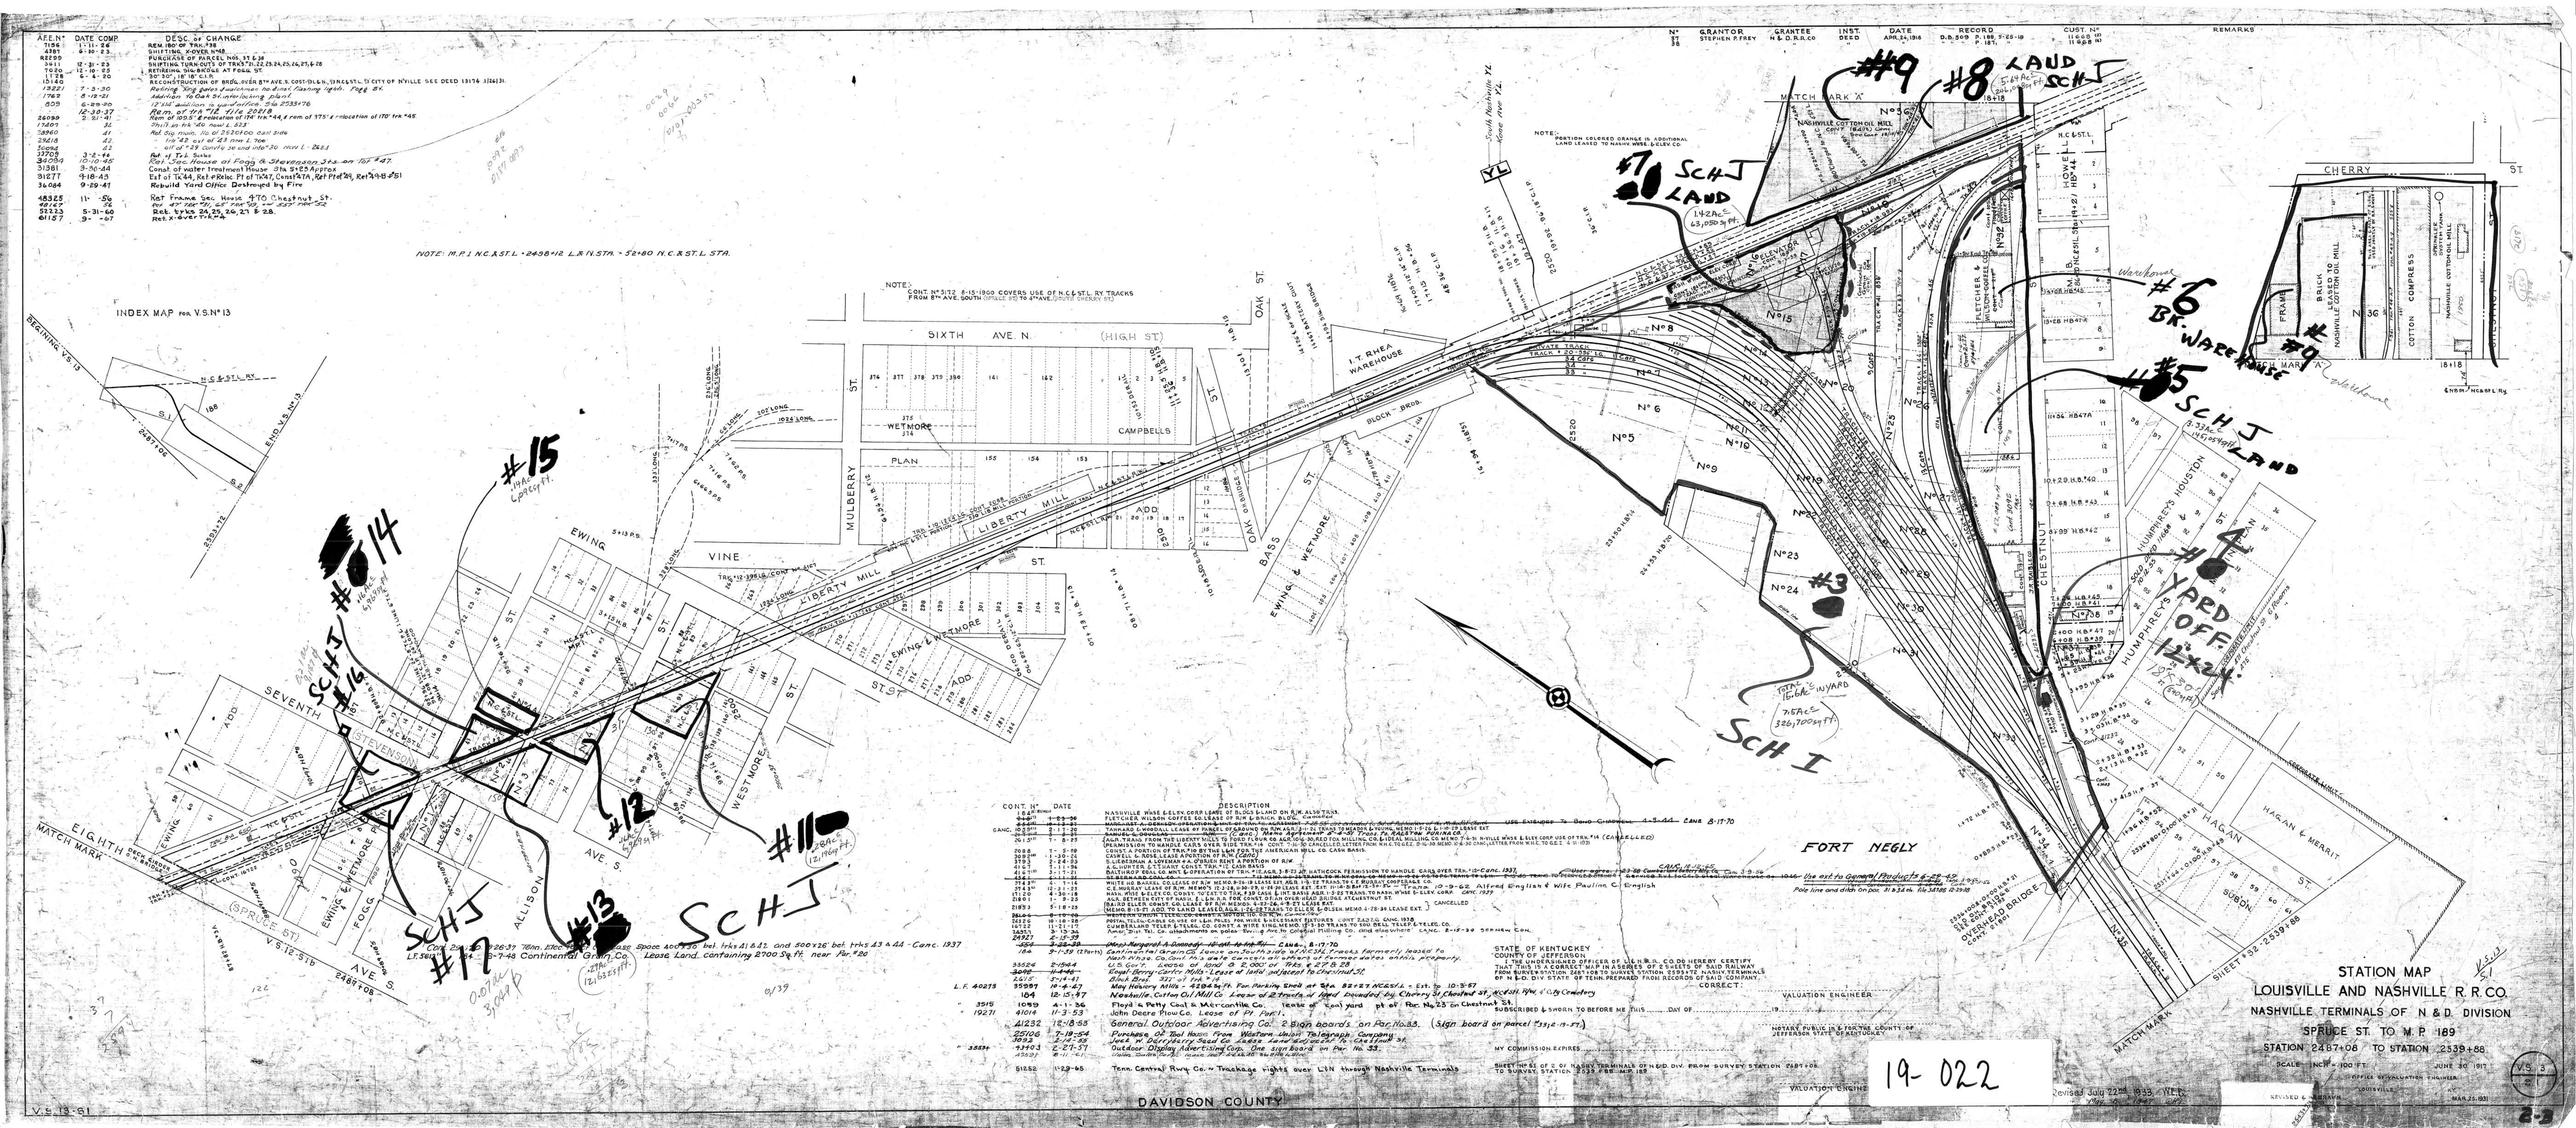
INDEX MAP FOR V.S.N° 13
BEGINNING V.S. 13
SIXTH AVE. N. (HIGH ST.)
SEVENTH AVE. S. (STEVENSON)
EIGHTH AVE. S. (SPRUCE ST.)
AVE. S.
VINE ST.
EWING
MULBERRY ST.
OAK ST.
BASS ST.
WESTMORE
ALLISON
LIBERTY MILL ADD.
WETMORE CAMPBELLS PLAN
I.T. RHEA WAREHOUSE
SOUTH PENINSULAR TRACK
CHESTNUT ST.
CHERRY ST.
HOWE L.
HUMPHREYS HOUSTON
HAGAN & MERRITT
FORT NEGLY
SCH I
SCH J
#1 LAND SCH J
#2 LAND SCH J
#3
#4 YARD OFF 12+42
#5 SCH J LAND
#6 BR. WAREHOUSE
#7 SCH J LAND
#8 LAND SCH J
#9
#10
#11
#12
#13
#14
#15
#16
#17
MATCH MARK 'A'
MATCH MARK
NOTE: M.P.1 N.C.&ST.L. - 2498+12 L.&N.STA. - 52+80 N.C.&ST.L. STA.
NOTE: CONT. N° 5172 8-15-1900 COVERS USE OF N.C.&ST.L. RY TRACKS FROM 8TH AVE. SOUTH (SPRUCE ST.) TO 4TH AVE. (CENTER CHERRY ST.)
NOTE: PORTION COLORED ORANGE IN ADDITIONAL LAND LEASED TO NASHV. WSE. & ELEV. CO.
7.5 Ac± 326,700 Sq.Ft.
1.42 Ac± 63,050 Sq.Ft.
3.33 Ac± 145,054 Sq.Ft.
2.39 Ac± 104,000 Sq.Ft.
Pole line and cable on pos. 31.3±4 ft. fr. SIDE 12-22-69
Use ext. to General Products 6-28-62
Use ext. to Cement Products 6-28-62
CANC. 11-15-65
Cont. 2+4.3 to 2+26.37 "16in. Elec. Wire Space Agt. 26 bet. trks 41 & 42, and 500'x26' bet. trks 43 & 44 - Canc. 1937
L.F. 5812.4 - 5-7-48 Continental Grain Co. Lease Land, containing 2700 Sq.Ft. near Pier #20
Tenn. Central Rwy. Co. - Trackage rights over L&N through Nashville Terminals
DAVIDSON COUNTY
STATION MAP
LOUISVILLE AND NASHVILLE R.R.CO.
NASHVILLE TERMINALS OF N.&D. DIVISION
SPRUCE ST. TO M.P. 189
STATION 2487+06 TO STATION 2539+68
SCALE - INCH = 100 FT.
JUNE 30, 1917
REVISED JULY 22, 1935
REVISED 6-28-62
MAR. 25, 1971
19-022
V.S. 13-81
V.S. 13
SHEET 2 OF 3
2-3