NO.	GRANTOR	GRANTEE	INSTRUMENT	DATE	RECORD	CONT. NO.	REMARKS
1			None				See Note 1

Note 1- Charter width claimed under decisions of Tennessee Courts.

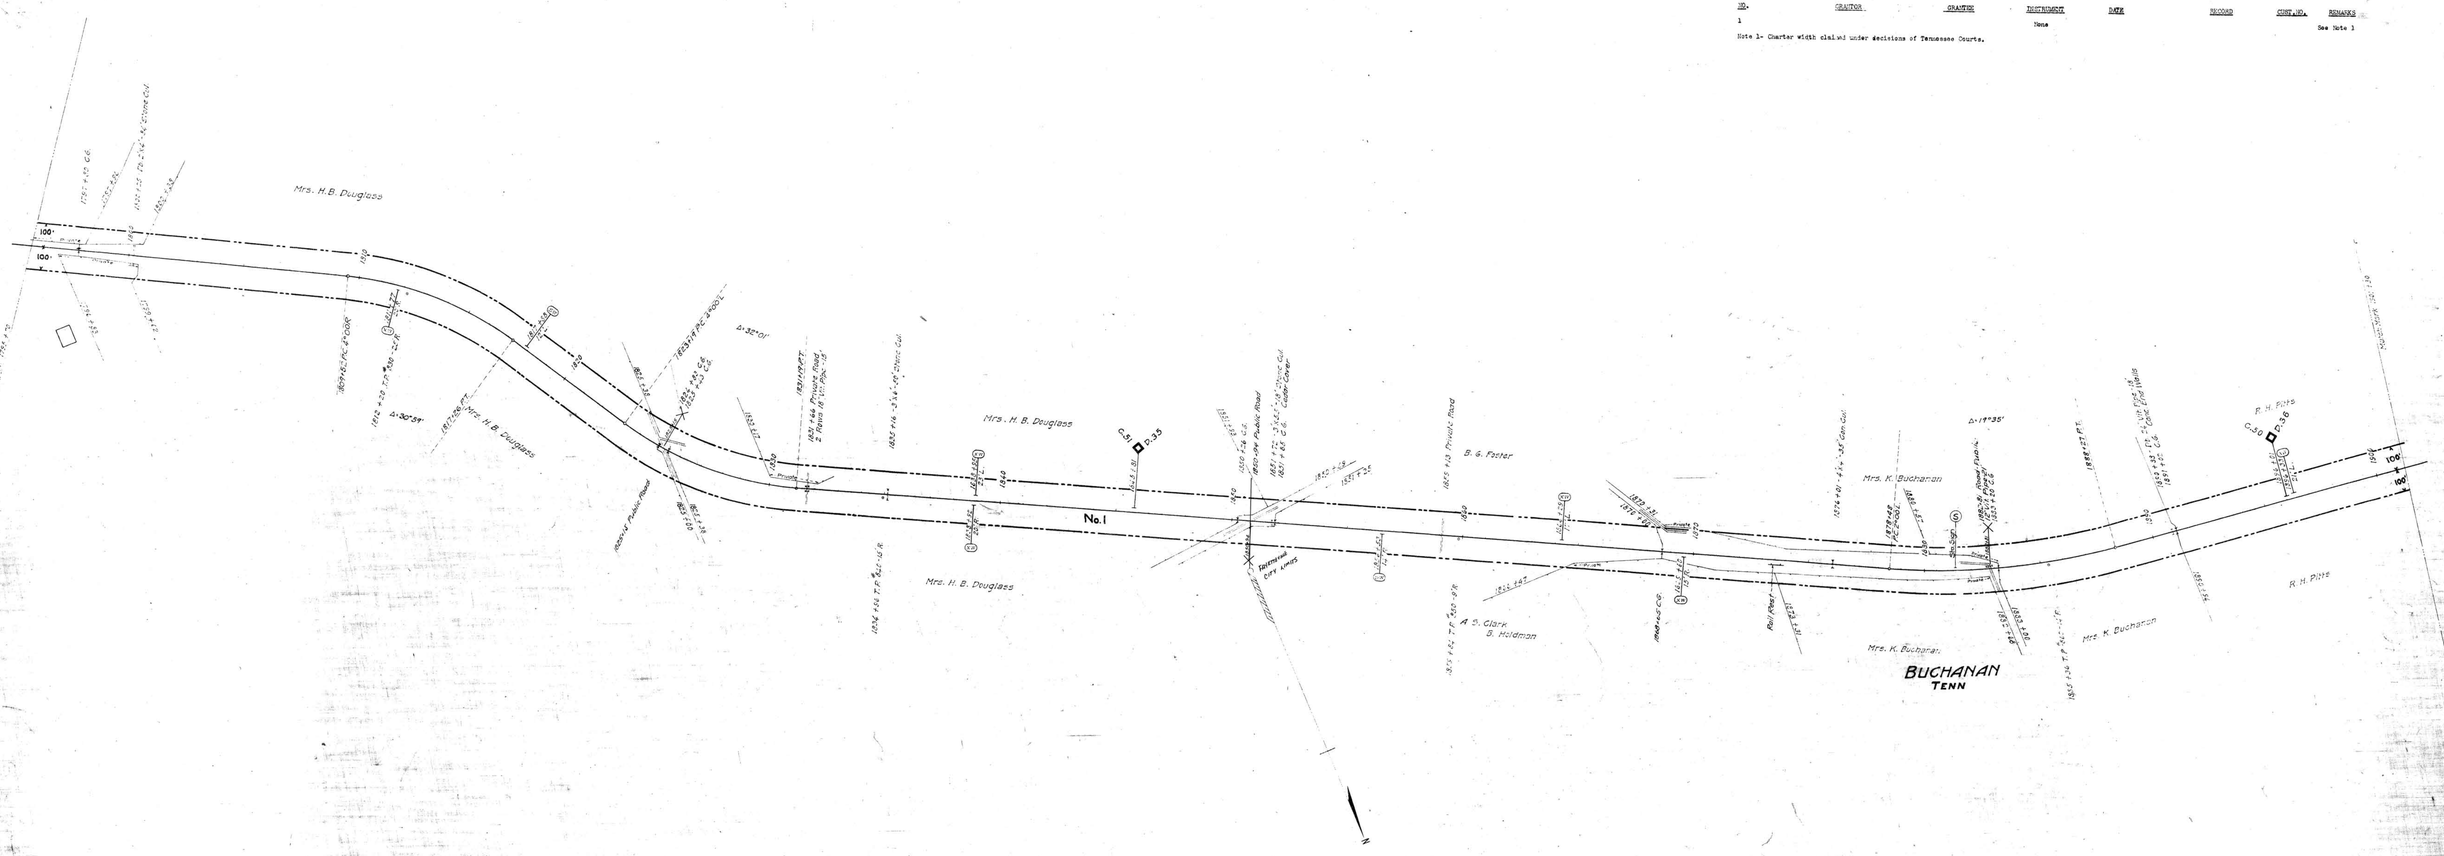

RIGHT-OF-WAY AND TRACK MAP

NASHVILLE, CHATTANOOGA AND ST. LOUIS RY.

COLUMBIA BRANCH

STATION 1795+70 TO STATION 1901+30

SCALE, 1 IN., 200 FT. JUNE. 30. 1916

Sheet No. 8 of 47 Sheets of Columbia Branch from Survey, Station 1795+70 to Survey station 1901+30

Engineer

OFFICE OF CHIEF ENGINEER
NASHVILLE, TENN.

M.P. 34.0 to 36.0

052-013

705-A-13

LINCOLN CO. TENN.

BUCHANAN