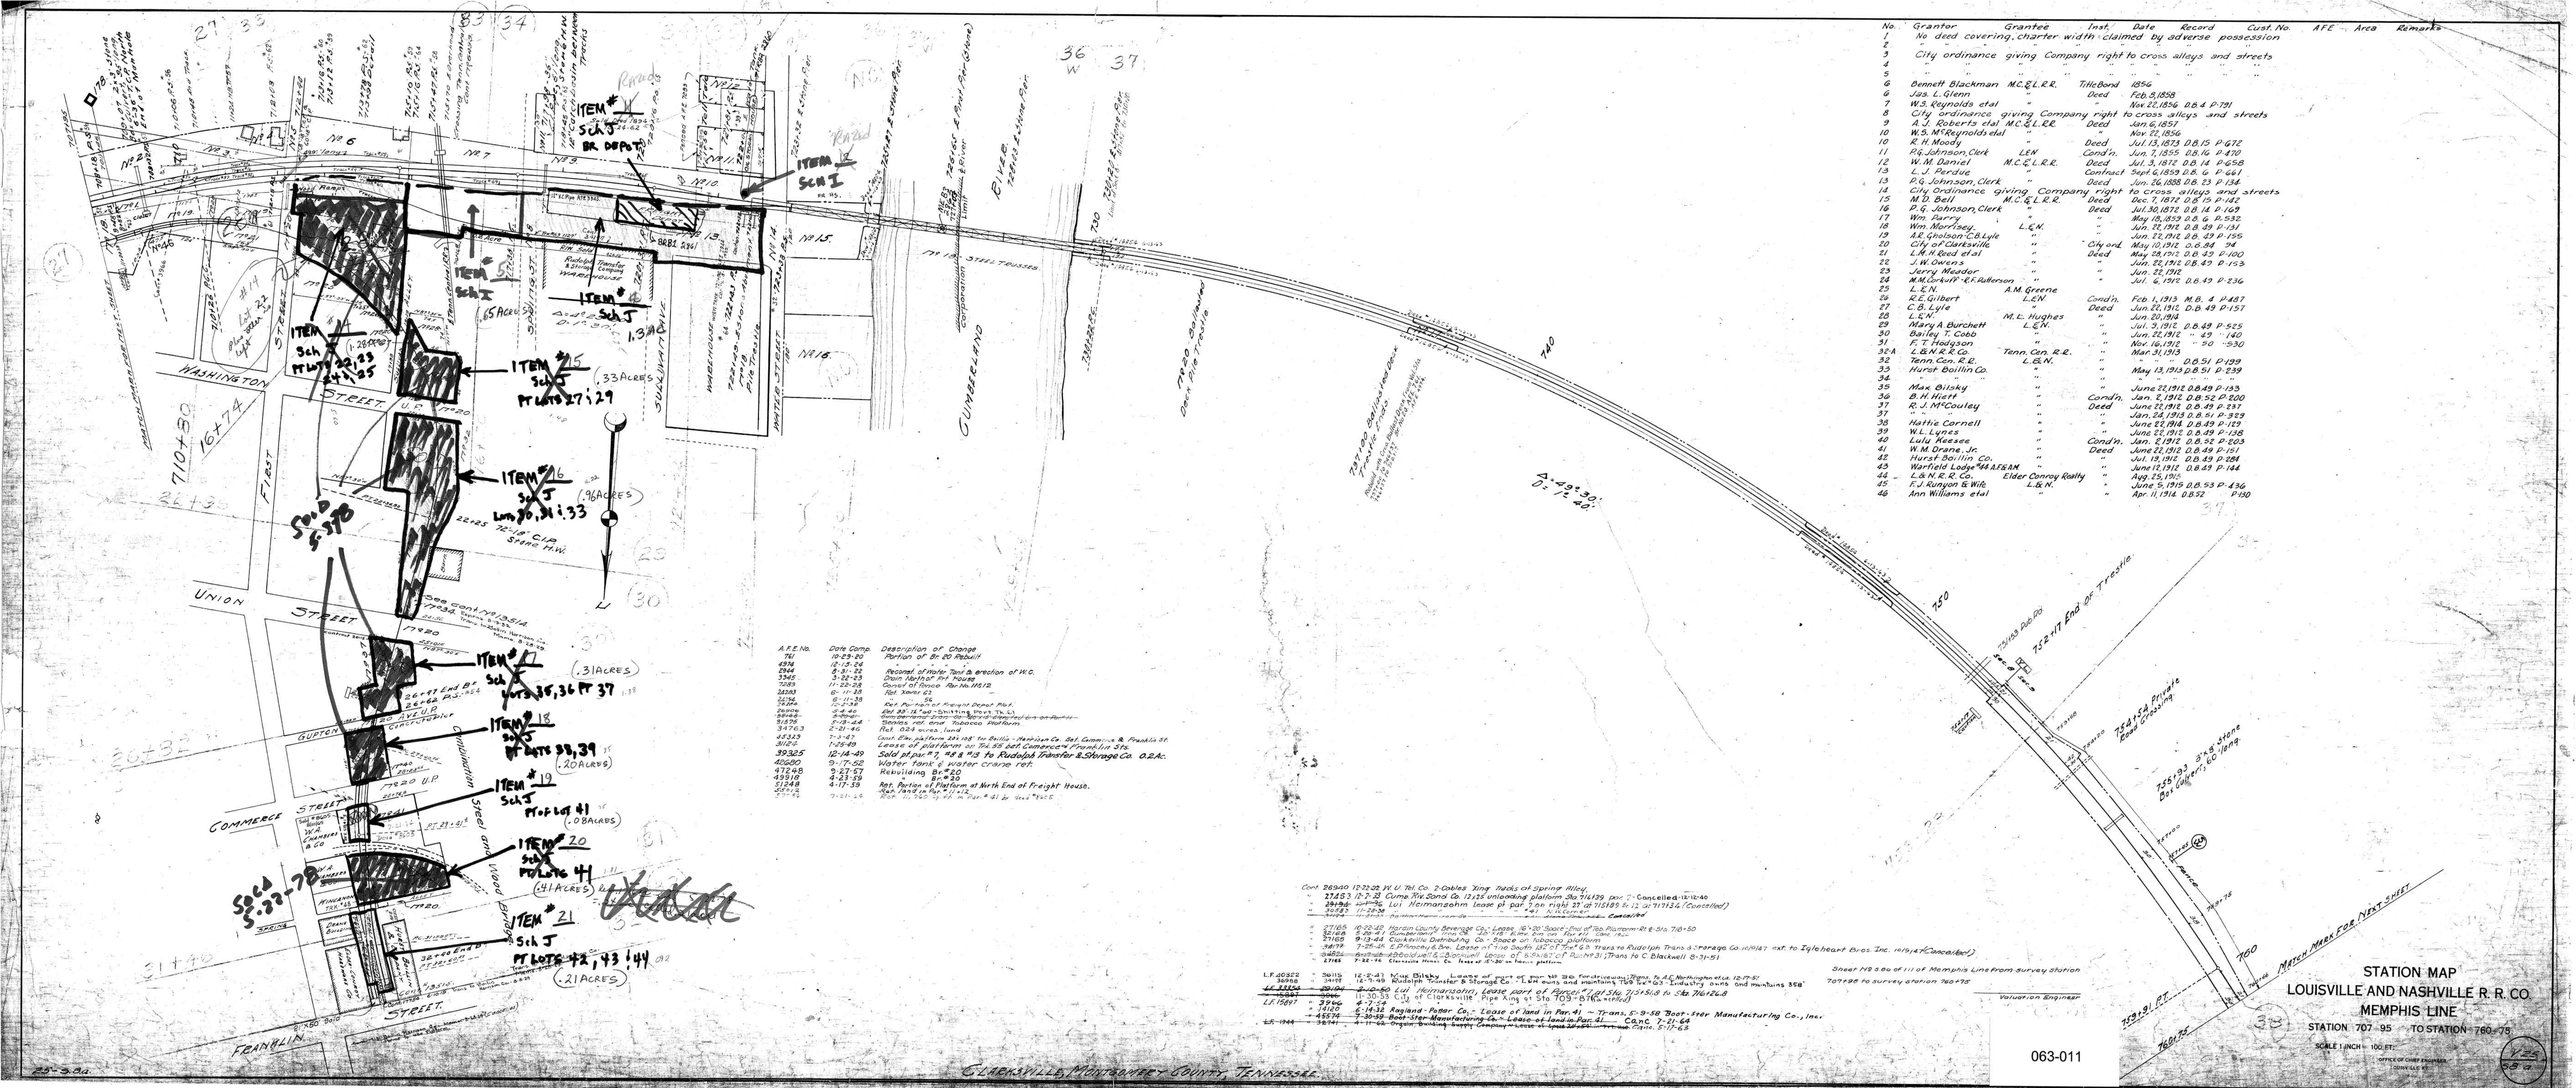

A.F.E. No.	Date Comp.	Description of Change
761	10-23-20	Portion of Br. 20 Rebuilt
6976	12-13-24	
7944	8-31-27	Recond. of Water Tank & erection of W.C.
7345	3-22-23	Drain North of Frt House
7085	11-23-26	Count of Trans No. 1512
14383	6-11-38	Rail Xover 122
12756	12-2-38	56
7624		Ref. Portion of Freight Depot Plat.
13099	6-6-40	Ext 88' (4 Tel.) Omitting Track No. 5
13442	3-7-41	Concentrating from Sch. 10 to Sch. 9 Inserted on Reply
9496	2-13-44	Tobacco ref. over Tobacco Platform
347163	2-21-46	Rel. .024 acres land
14319	7-1-47	Count Frt. platform 24'x 108' for Bellis - Hamilton Co. Sat. Commerce & Franklin St.
3020	1-28-49	Lease of platform on 114.55 sat Commerce & Franklin Sts.
393255	12-14-49	Sold at par # 7 #8 & #9 to Rudolph Transfer & Storage Co. 0.2 Ac.
40680	9-17-52	Water tank & water crane ref.
472448	3-27-57	Rebuilding Br. #20
495916	4-23-58	" Br. #20
512448	4-17-59	Rel. Portion of Platform at North End of Freight House.
57-1-46	7-21-60	Rel. as Lease to A.E. & P. Tel. Co.

No.	Grantor	Grantee	Inst.	Date Record	Cust. No.	AFE	Area	Remarks
1	No deed covering charter width claimed by adverse possession							
2	" "	" "	"	" "				
3	City ordinance giving Company right to cross alleys and streets							
4	" "	" "	"	" "				
5	" "	" "	"	" "				
6	Bennett Blackman	M.C.&L.R.R.	Title Bond	1856				
6	Jas. L. Glenn	"	Deed	Feb. 5, 1858				
7	W.S. Reynolds etal	"	"	Nov. 22, 1856	D.B. 4 P-791			
8	City ordinance giving Company right to cross alleys and streets							
9	A.J. Roberts etal	M.C.&L.R.R.	Deed	Jan. 6, 1857				
10	W.S. McReynolds etal	"	"	Nov. 22, 1856				
10	R.H. Moody	"	Deed	Jul. 13, 1873	D.B. 15 P-676			
11	P.G. Johnson, Clerk	L.E.N.	Cond'n.	Jun. 7, 1855	D.B. 16 P-470			
12	W.M. Daniel	M.C.&L.R.R.	Deed	Jul. 3, 1872	D.B. 14 P-658			
13	L.J. Perdue	"	Contract	Sept. 6, 1859	D.B. G P-461			
13	P.G. Johnson, Clerk	"	Deed	Jun. 26, 1888	D.B. 13 P-134			
14	City Ordinance giving Company right to cross alleys and streets							
15	M.D. Bell	M.C.&L.R.R.	Deed	Dec. 7, 1872	D.B. 15 P-142			
16	P.G. Johnson, Clerk	"	Deed	Jul. 30, 1872	D.B. 14 P-169			
17	Wm. Parry	"	"	May 15, 1859	D.B. G P-532			
18	Wm. Morrissey	L.E.N.	"	Jun. 17, 1912	D.B. 49 P-131			
19	A.E. Chaloan-C.B. Lyle	"	"	Jun. 22, 1912	D.B. 49 P-156			
20	City of Clarksville	"	City ord.	May 10, 1912	O.B. 84 94			
21	L.N.R.R. Deed etal	"	Deed	May 28, 1912	D.B. 49 P-100			
22	J.W. Owens	"	"	Jun. 22, 1912	Chain Co.	D.B. 49 P-153		
23	Jerry Meador	"	"	Jun. 22, 1912				
24	M.McClorkliff-E.H. Jefferson	"	"	Jul. 6, 1912	D.B. 49 P-236			
25	L.E.N.	A.M. Greene	"					
26	R.E. Gilbert	L.E.N.	Cond'n.	Feb. 1, 1913	M.B. 4 P-487			
27	C.B. Lyle	"	Deed	Jun. 22, 1912	D.B. 49 P-157			
28	L.E.N.	M.L. Hughes	"	Jun. 20, 1914				
29	Mary A. Burchett	L.E.N.	"	Jul. 3, 1912	D.B. 49 P-525			
30	Bailey T. Cobb	"	"	Jun. 22, 1912	" " 49 " 140			
31	F.T. Hodgson	"	"	Nov. 16, 1912	" " 50 " 930			
32-A	L.&N.R.R. Co.	Tenn. Con. R.R.	"	Mar. 31, 1913				
32	Tenn. Con. R.R.	L.&N.	"	" "	D.B. 51 P-199			
33	Hurst Boillin Co.	"	"	May 13, 1913	D.B. 51 P-239			
34	" "	"	"					
35	Max Bilsky	"	"	June 22, 1912	D.B. 49 P-193			
36	B.H. Hiett	"	Cond'n.	Jan. 2, 1912	D.B. 52 P-200			
37	R.J. McCauley	"	Deed	June 22, 1912	D.B. 49 P-237			
37	" "	"	"	Jan. 24, 1913	D.B. 51 P-329			
38	Hattie Cornell	"	"	June 22, 1914	D.B. 49 P-189			
39	W.L. Lyles	"	"	June 22, 1912	D.B. 49 P-138			
40	Lulu Keesee	"	Cond'n.	Jan. 2, 1912	D.B. 52 P-203			
41	W.M. Orane, Jr.	"	Deed	June 22, 1912	D.B. 49 P-191			
42	Hurst Boillin Co.	"	"	Jul. 13, 1912	D.B. 49 P-284			
43	Warfield Lodge #68 A.F.&A.M.	"	"	June 17, 1912	D.B. 49 P-144			
44	L.&N.R.R. Co.	Elder Conroy Realty	"	Aug. 25, 1915				
45	F.J. Kunyon & Wife	L.&N.	"	June 5, 1915	D.B. 53 P. 436			
46	Ann Williams etal	"	"	Apr. 11, 1914	D.B. 52	P-150		

Cont. 269400 12-22-02 W.U. Tel. Co. 2-Cables Xing Tracks at Spring Alley.
- 27493 12-2-21 Cumb. Riv. Trans Co. 12x28 unloading platform 30x 9'x 139 (ex. 7' Cancelled 11-12-40
- 39756 unfiled Lui Heimarshohn lease pt par. 7 on right 23' at 113+85 & 12' at 114+52 (Cancelled)
- 40523 11-28-34 Lui Heimarshohn lease pt par. 7 on N.W. Corner
- 41165 10-20-37 Horton County Beverage Co. Lease, 16'x 20' Space End of Tel. Platform Rt & Sta. 708+50
- 52168 5-26-41 Cumberland Trans. Co. 8'x 18' Kiosk Sta. 707+18 Rt. Line Rudolph Trans. Co.
- 27165 9-13-44 Clarksville Distributing Co. - Space on tobacco platform
- 34819 7-25-45 E.P. Finney & Bro. Lease of Tire Dealer 12'x 12' Pt of 43 Years re Rudolph Trans & Storage Co. (1/1/47 ext. to Igleheart Bros. Inc. 10/1/47 Cancelled)
- 54822 Austin-Lockhart & Cromwell Lease of 8.8% (1.8' of Pt. 7 & 9) (Trans to C. Blackwell 8-31-51)
- 57165 Clarksville Hotel Co. Trans of 5'x 26' on basic petition

L.F. 40822	36115	12-5-41	Max Bilsky Lease of part of par. 41 Sta. for driveway Trans. to A.C. Nethington etal 12-17-51
	36168	12-5-41	Rudolph Transfer & Storage Co. - L&N owns and maintains 108 Ex. 103 Industry ouns and maintains 358'
~~L.F. 33154~~	~~39106~~	~~6-20-50~~	~~Lui Heimarshohn, Lease part of Parcel 7 at Sta. 713+58.8 to Sta. 716+26.8~~
~~L.F. 39491~~	~~39140~~	11-30-53	City of Clarksville Pipe Xing at Sta. 709+61 (Cancelled)
L.F. 15691	39140	6-7-54	
	14120	6-14-32	Ragland-Potter Co. - Lease of land in Par. 41 - Trans. 6-9-58 Boer-Ster Manufacturing Co., Inc.
	45570	7-30-59	Boer-Ster Manufacturing Co. - Lease of land in Par. 41 - Canc. 7-21-64
L.F. 1944	38741	4-11-56	Organ Building Supply Company - Lease at Sta. 709+50 - Trans. Canc. 5-17-63

Grade 118.3 as of 111 of Memphis Line from survey station 707+95 to survey station 760+75

Valuation Engineer

063-011

STATION MAP
LOUISVILLE AND NASHVILLE R. R. CO.
MEMPHIS LINE
STATION 707-95 TO STATION 760-75
SCALE 1 INCH = 100 FT.
OFFICE OF CHIEF ENGINEER
LOUISVILLE, KY.