A.F.E. No.	Date Comp.	Description of Change
18896	1-7-54	Const. of Hot Mix Sh.
6528	9-20-54	Replacing 16 ft. with re-conc. Sta. 1362+72
8168	1-7-55	" " " " " " 1811+79
21531	2-19-71	Ret. of Tenn. Station
23119	5-18-71	" " Pole Marker
30988	8-26-40	Ret. Sec. Houses - Carbondale
30986	1-14-25	Del. of Tel. Pole
36780	11-19-55	Const. Bar Fence on N. Side Sta. 1422+135 to 1434+75.
46818	6-15-57	Ret. Screening plat form sta. 1376+90.

LAND SCHEDULE

NO.	GRANTOR	GRANTEE	INST.	DATE	RECORD	CLST. NO.	REMARKS
42	H.H. Davis et ux	L&N	Deed	Oct. 26, 1926	D.B. 70, P. 322 Mch. Co. Tn.	13732	Release from damages.
1	Claimed by charter right except where fenced and claimed by adverse possession						
2	" " " " " " " "						
3	B.J. Corban	L.&N.	Deed	Jan. 15, 1889	D.B. 24, P. 127		Pt 3 sold to Walter H. & Olie S. Jackson
4	Claimed by charter right except where fenced and claimed by adverse possession						
5	R. Outlaw	M.C.&L.R.R.	Deed	Mar. 23, 1894			

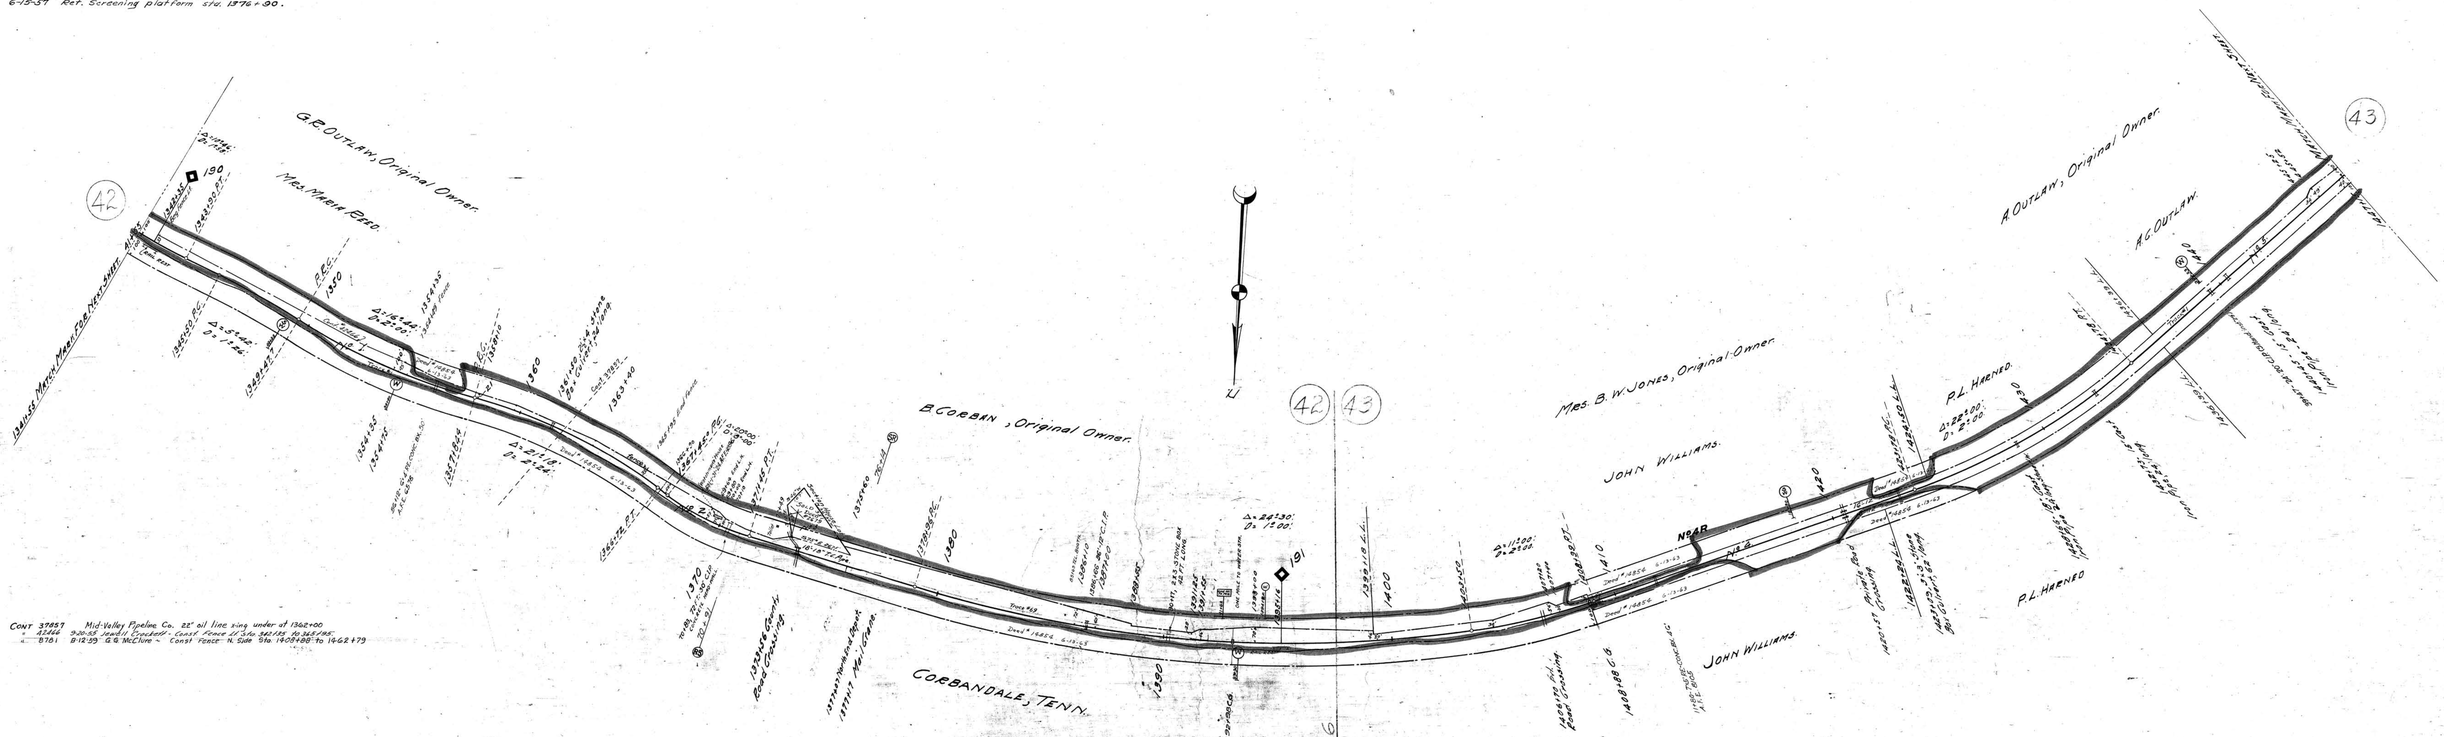

L.F. 40666 Cont. 37957 Mid-Valley Pipeline Co. 22" oil line xing under at 1362+00
" 33466 9-20-55 Jewell Crockett - Const Fence N. Side Sta. 1341+55 to 1347+85.
" B761 8-12-59 G.G. McClure - Const Fence N. Side Sta. 1408+88 to 1462+79

Fence on north side from Sta. 1408+88 to 1447+15, half interest owned by R.R.Co.
Fence on south side from Sta. 1408+88 to 1420+78, half interest owned by R.R.Co.
Fence on south side from Sta. 1420+78 to 1447+15, owned by Company.
Fence on south side from Sta. 1354+75 to 1371+00.
" " " " " " 1388+55 to 1393+04.
" " " " " " 1399+18 to 1447+15.

Sheet No. 14 of 111 of Memphis Line from survey station 1341+88 to survey station 1447+15

Valuation Engineer

RIGHT OF WAY AND TRACK MAP
LOUISVILLE AND NASHVILLE R. R. CO.
MEMPHIS LINE

STATION 1341+55 TO STATION 1447+15

SCALE 1 INCH = 200 FT.

OFFICE OF CHIEF ENGINEER
LOUISVILLE, KY.

063-019

V-25
14

25-14.

MONTGOMERY COUNTY, TENN.

5-1