A.F.E. No.	Date Completed	Description of Change
14876	1-16-29	Sale of Tool House at Bethpage.
1936	3-8-21	Cont. of 25 div. Sem. Line of 51/2" Conc. Culvert Sta 1515+65 to
21347	3-29-37	Rel. of Comb. Station.
31221	3-15-43	New mile to water by high rem.
42310	7-25-53	Br. No. 15 (Bin) replaced with 24" 48 lb. conc. pipe V.S. E 1553+90
43319	8-5-53	Br. No. 18 (Bout) with Creo. B.D. Trestle

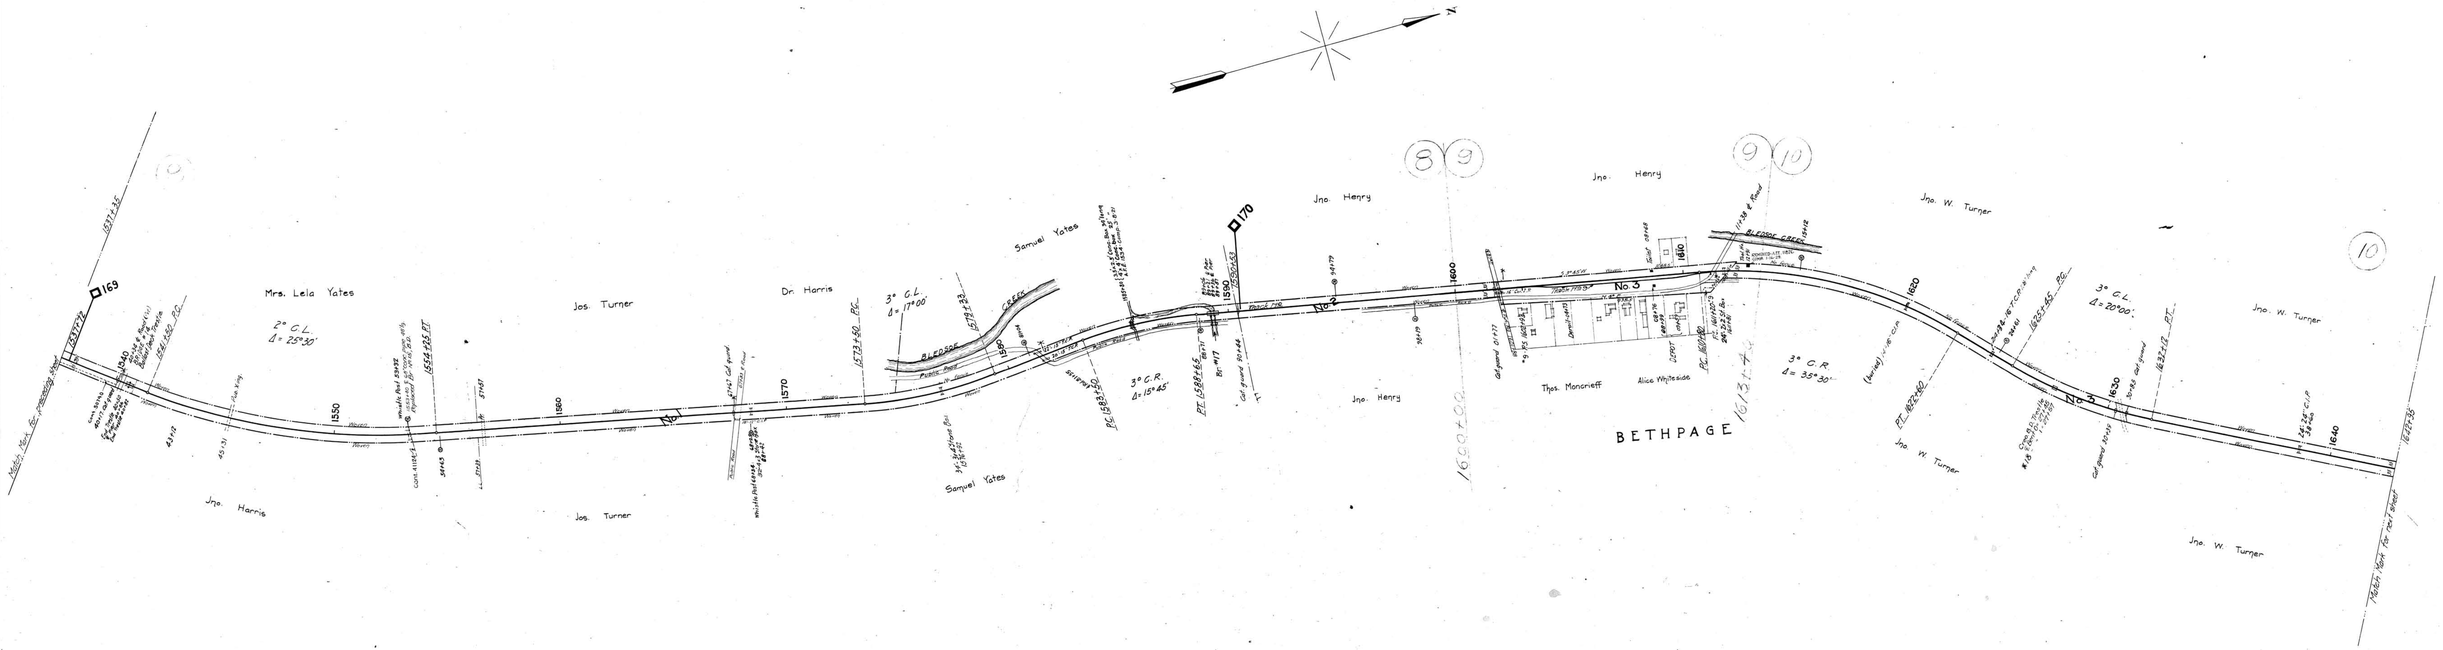

CONT.
35280 6-26-42 The Tri-County Elec. Membership Corp. Wires over Sta. 511+35 & anchor pole on R/W, Sta 97+44
L.F. 43177 Cont. 41124 1-20-54 North Central Teleph. Coop. Inc. Wire X-ing over Sta 1553+38
L.F. 41819 Cont. 50140 10-21-64 Jack C. McKee - R. R/W. Rd. at V.S. 1518.8 + 31 to 1540+13A

Sheet 1 of 9 of 13 of Scottsville Branch from survey station 1537+35 to survey station 1642+95

Valuation Engineer

083-006

RIGHT OF WAY AND TRACK MAP
LOUISVILLE AND NASHVILLE R. R. CO.
SCOTTSVILLE BRANCH
STATION 1537-35 TO STATION 1642-95

SCALE-1 INCH = 200 FT. JUNE 30, 1917.

OFFICE OF CHIEF ENGINEER
LOUISVILLE, KY.

V. 9.
6.

SUMNER CO. ~ TENN.